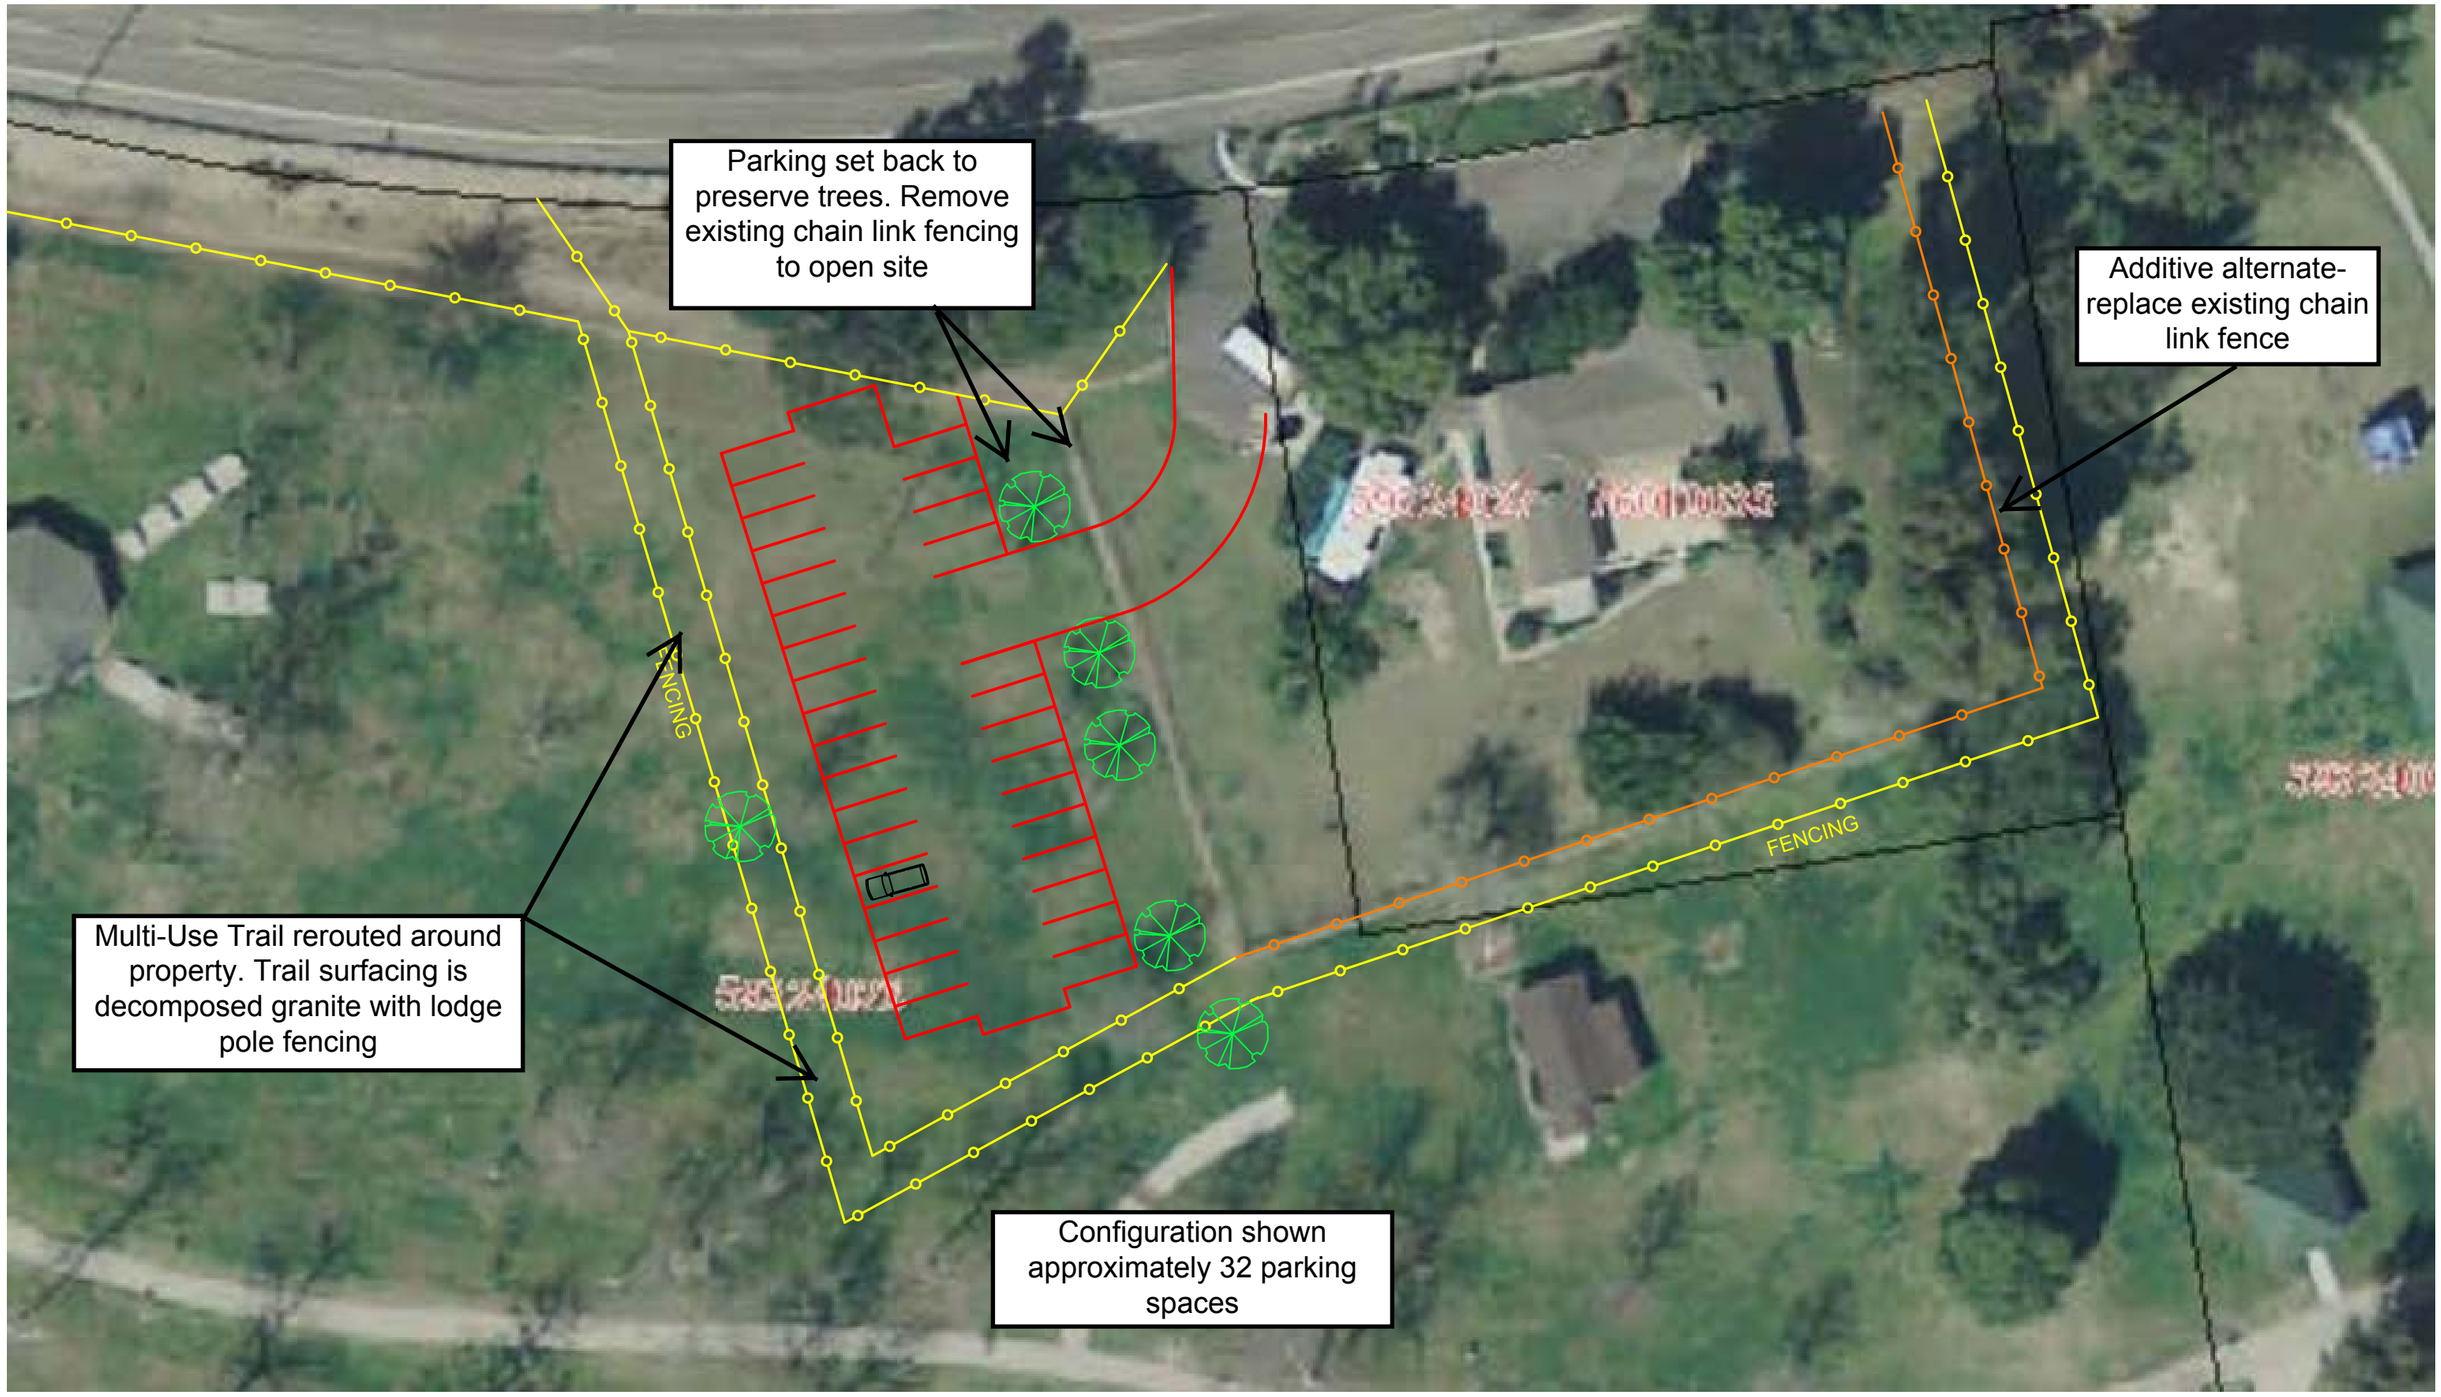

Provence House
PARKING CONCEPT PLAN - EXHIBIT 2

0' 40' 80' 120' 160'

SCALE: 1" = 40'-0"

NORTH