ALL IDEAS, DESIGNS, ARRANGEMENTS AND PLANS INDICATED OR REPRESENTED BY THE DRAWING ARE OWNED BY AND THE PROPERTY OF TUCKER SADLER & ASSOCIATES, A I A ARCHITECTS AND PLANNING CONSULTANTS, AND WERE CREATED, EVOLVED AND DEVELOPED FOR USE ON AND IN CONNECTION WITH THE SPECIFIED PROJECT. NONE OF SUCH IDEAS, DESIGNS, ARRANGEMENTS OR PLANS SHALL BE USED BY OR DISCLOSED TO ANY PERSON, FIRM OR CORPORATION FOR ANY PURPOSE WHATSOEVER WITHOUT THE WRITTEN PERMISSION OF TUCKER SADLER & ASSOCIATES. FILING THESE DRAWINGS OR SPECIFICATIONS WITH ANY PUBLIC AGENCY IS NOT A PUBLICATION OF SAME AND NO COPYING, REPRODUCTION OR USE THEREOF IS PERMISSIBLE WITHOUT THE CONSENT OF TUCKER SADLER & ASSOCIATES.

144993

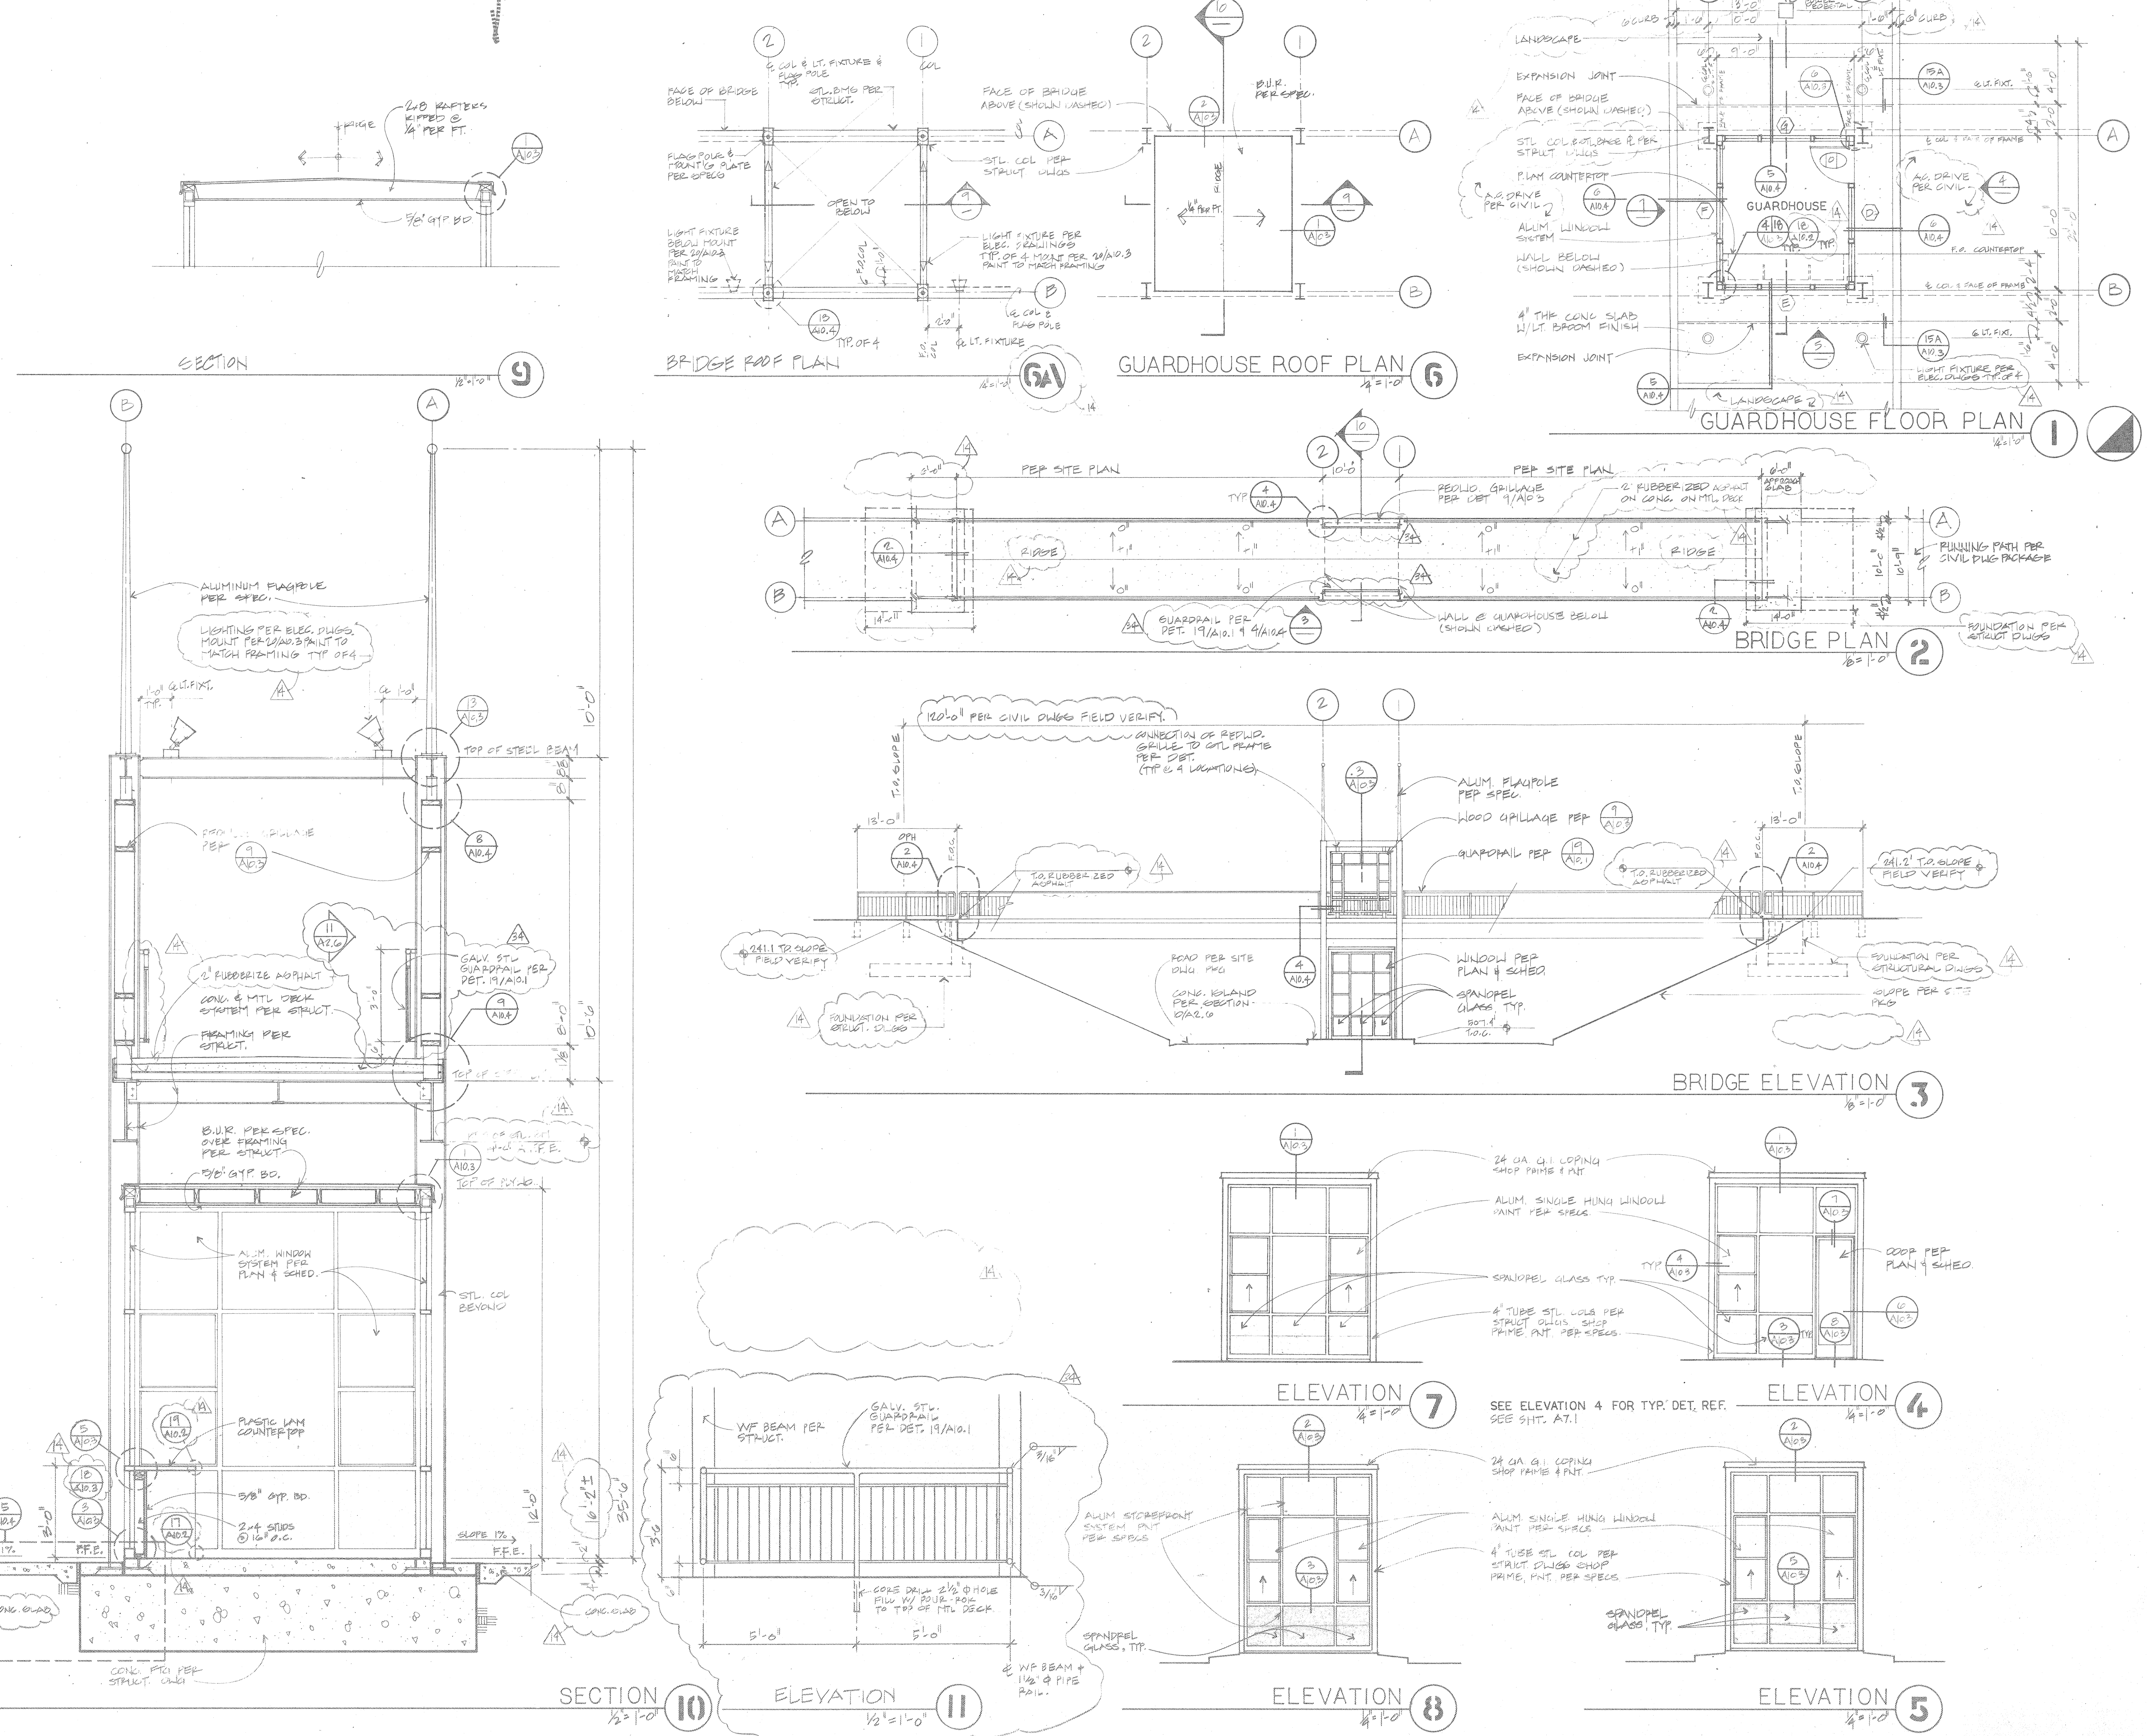

TUCKER, SADLER & ASSOCIATES
ARCHITECTS AND PLANNING CONSULTANTS

2411 SECOND AVENUE AT KALMIA,
SAN DIEGO, CA 92101 • (619) 236-1662
Member of American Institute of Architects

Design Consultant

Skidmore, Owings & Merrill
1201 Pennsylvania Avenue, NW, Washington, DC 20004

UNITED STATES OLYMPIC TRAINING CENTER SAN DIEGO

SAN DIEGO
NATIONAL SPORTS TRAINING
FOUNDATION

1904 Hotel Circle North, San Diego, California 92108

Approved	Date

Issued/Revisions	Date
B.D. SUB	6/16/92
BID SET	9-10-92
14 MISC. REVISIONS	5-17-93
PERMIT SET	5/28/93
34 ADD GUARDRAIL @ BRIDGE	1-20-94

GUARDHOUSE/BRIDGE PLANS

Bldg. OUTBLDGS. Scale AS NOTED

T TUCKER	C1886
H SADLER	C2630
A CASTRO	C12036
M MATALON	C12986

Job Number 89001

Date

Drawn by

Checked by

Bid Package Number

Sheet Number A2.6 of